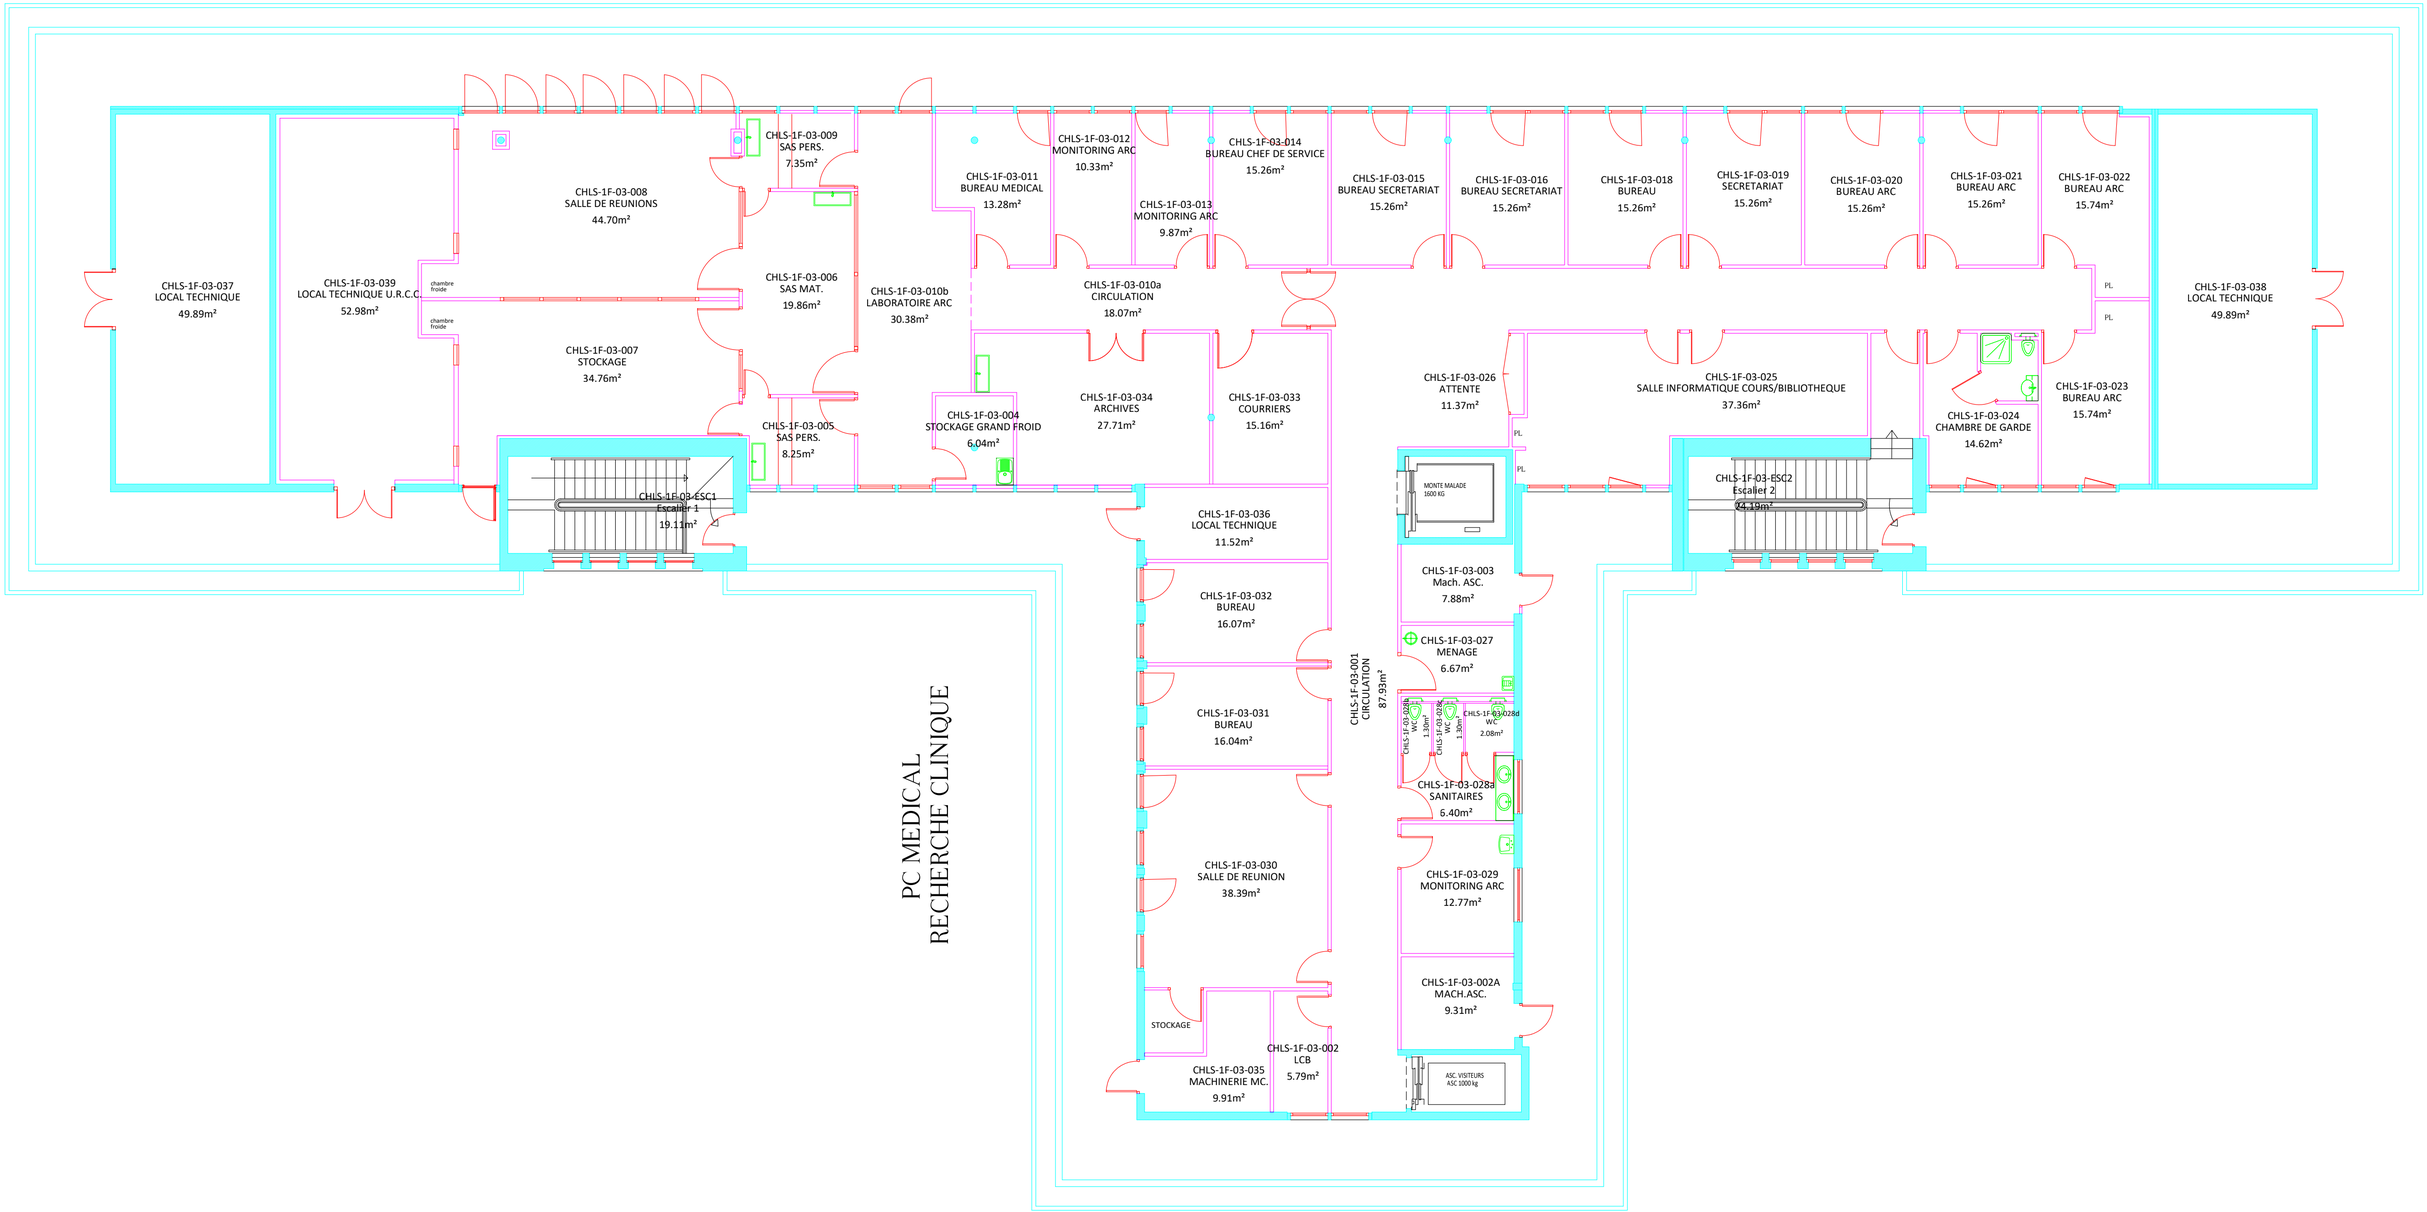
CHLS-1F-03-037
LOCAL TECHNIQUE
49.89m²
CHLS-1F-03-039
LOCAL TECHNIQUE U.R.C.C.
52.98m²
chambre froide
chambre froide
CHLS-1F-03-008
SALLE DE REUNIONS
44.70m²
CHLS-1F-03-007
STOCKAGE
34.76m²
CHLS-1F-03-009
SAS PERS.
7.35m²
CHLS-1F-03-006
SAS MAT.
19.86m²
CHLS-1F-03-005
SAS PERS.
8.25m²
CHLS-1F-03-ESC1
Escalier 1
19.11m²
CHLS-1F-03-010b
LABORATOIRE ARC
30.38m²
CHLS-1F-03-011
BUREAU MEDICAL
13.28m²
CHLS-1F-03-012
MONITORING ARC
10.33m²
CHLS-1F-03-013
MONITORING ARC
9.87m²
CHLS-1F-03-014
BUREAU CHEF DE SERVICE
15.26m²
CHLS-1F-03-015
BUREAU SECRETARIAT
15.26m²
CHLS-1F-03-016
BUREAU SECRETARIAT
15.26m²
CHLS-1F-03-018
BUREAU
15.26m²
CHLS-1F-03-019
SECRETARIAT
15.26m²
CHLS-1F-03-020
BUREAU ARC
15.26m²
CHLS-1F-03-021
BUREAU ARC
15.26m²
CHLS-1F-03-022
BUREAU ARC
15.74m²
CHLS-1F-03-038
LOCAL TECHNIQUE
49.89m²
PL.
PL.
CHLS-1F-03-010a
CIRCULATION
18.07m²
CHLS-1F-03-004
STOCKAGE GRAND FROID
6.04m²
CHLS-1F-03-034
ARCHIVES
27.71m²
CHLS-1F-03-033
COURRIERS
15.16m²
CHLS-1F-03-026
ATTENTE
11.37m²
CHLS-1F-03-025
SALLE INFORMATIQUE COURS/BIBLIOTHEQUE
37.36m²
CHLS-1F-03-024
CHAMBRE DE GARDE
14.62m²
CHLS-1F-03-023
BUREAU ARC
15.74m²
PL.
PL.
MONTE MALADE
1600 KG
CHLS-1F-03-ESC2
Escalier 2
19.19m²
CHLS-1F-03-036
LOCAL TECHNIQUE
11.52m²
CHLS-1F-03-032
BUREAU
16.07m²
CHLS-1F-03-031
BUREAU
16.04m²
CHLS-1F-03-030
SALLE DE REUNION
38.39m²
STOCKAGE
CHLS-1F-03-035
MACHINERIE MC.
9.91m²
CHLS-1F-03-002
LCB
5.79m²
CHLS-1F-03-001
CIRCULATION
87.99m²
CHLS-1F-03-003
Mach. ASC.
7.88m²
CHLS-1F-03-027
MENAGE
6.67m²
CHLS-1F-03-028b
WC
1.30m²
CHLS-1F-03-028c
WC
1.30m²
CHLS-1F-03-028d
WC
2.08m²
CHLS-1F-03-028a
SANITAIRES
6.40m²
CHLS-1F-03-029
MONITORING ARC
12.77m²
CHLS-1F-03-002A
MACH.ASC.
9.31m²
ASC. VISITEURS
ASC 1000 kg
PC MEDICAL
RECHERCHE CLINIQUE