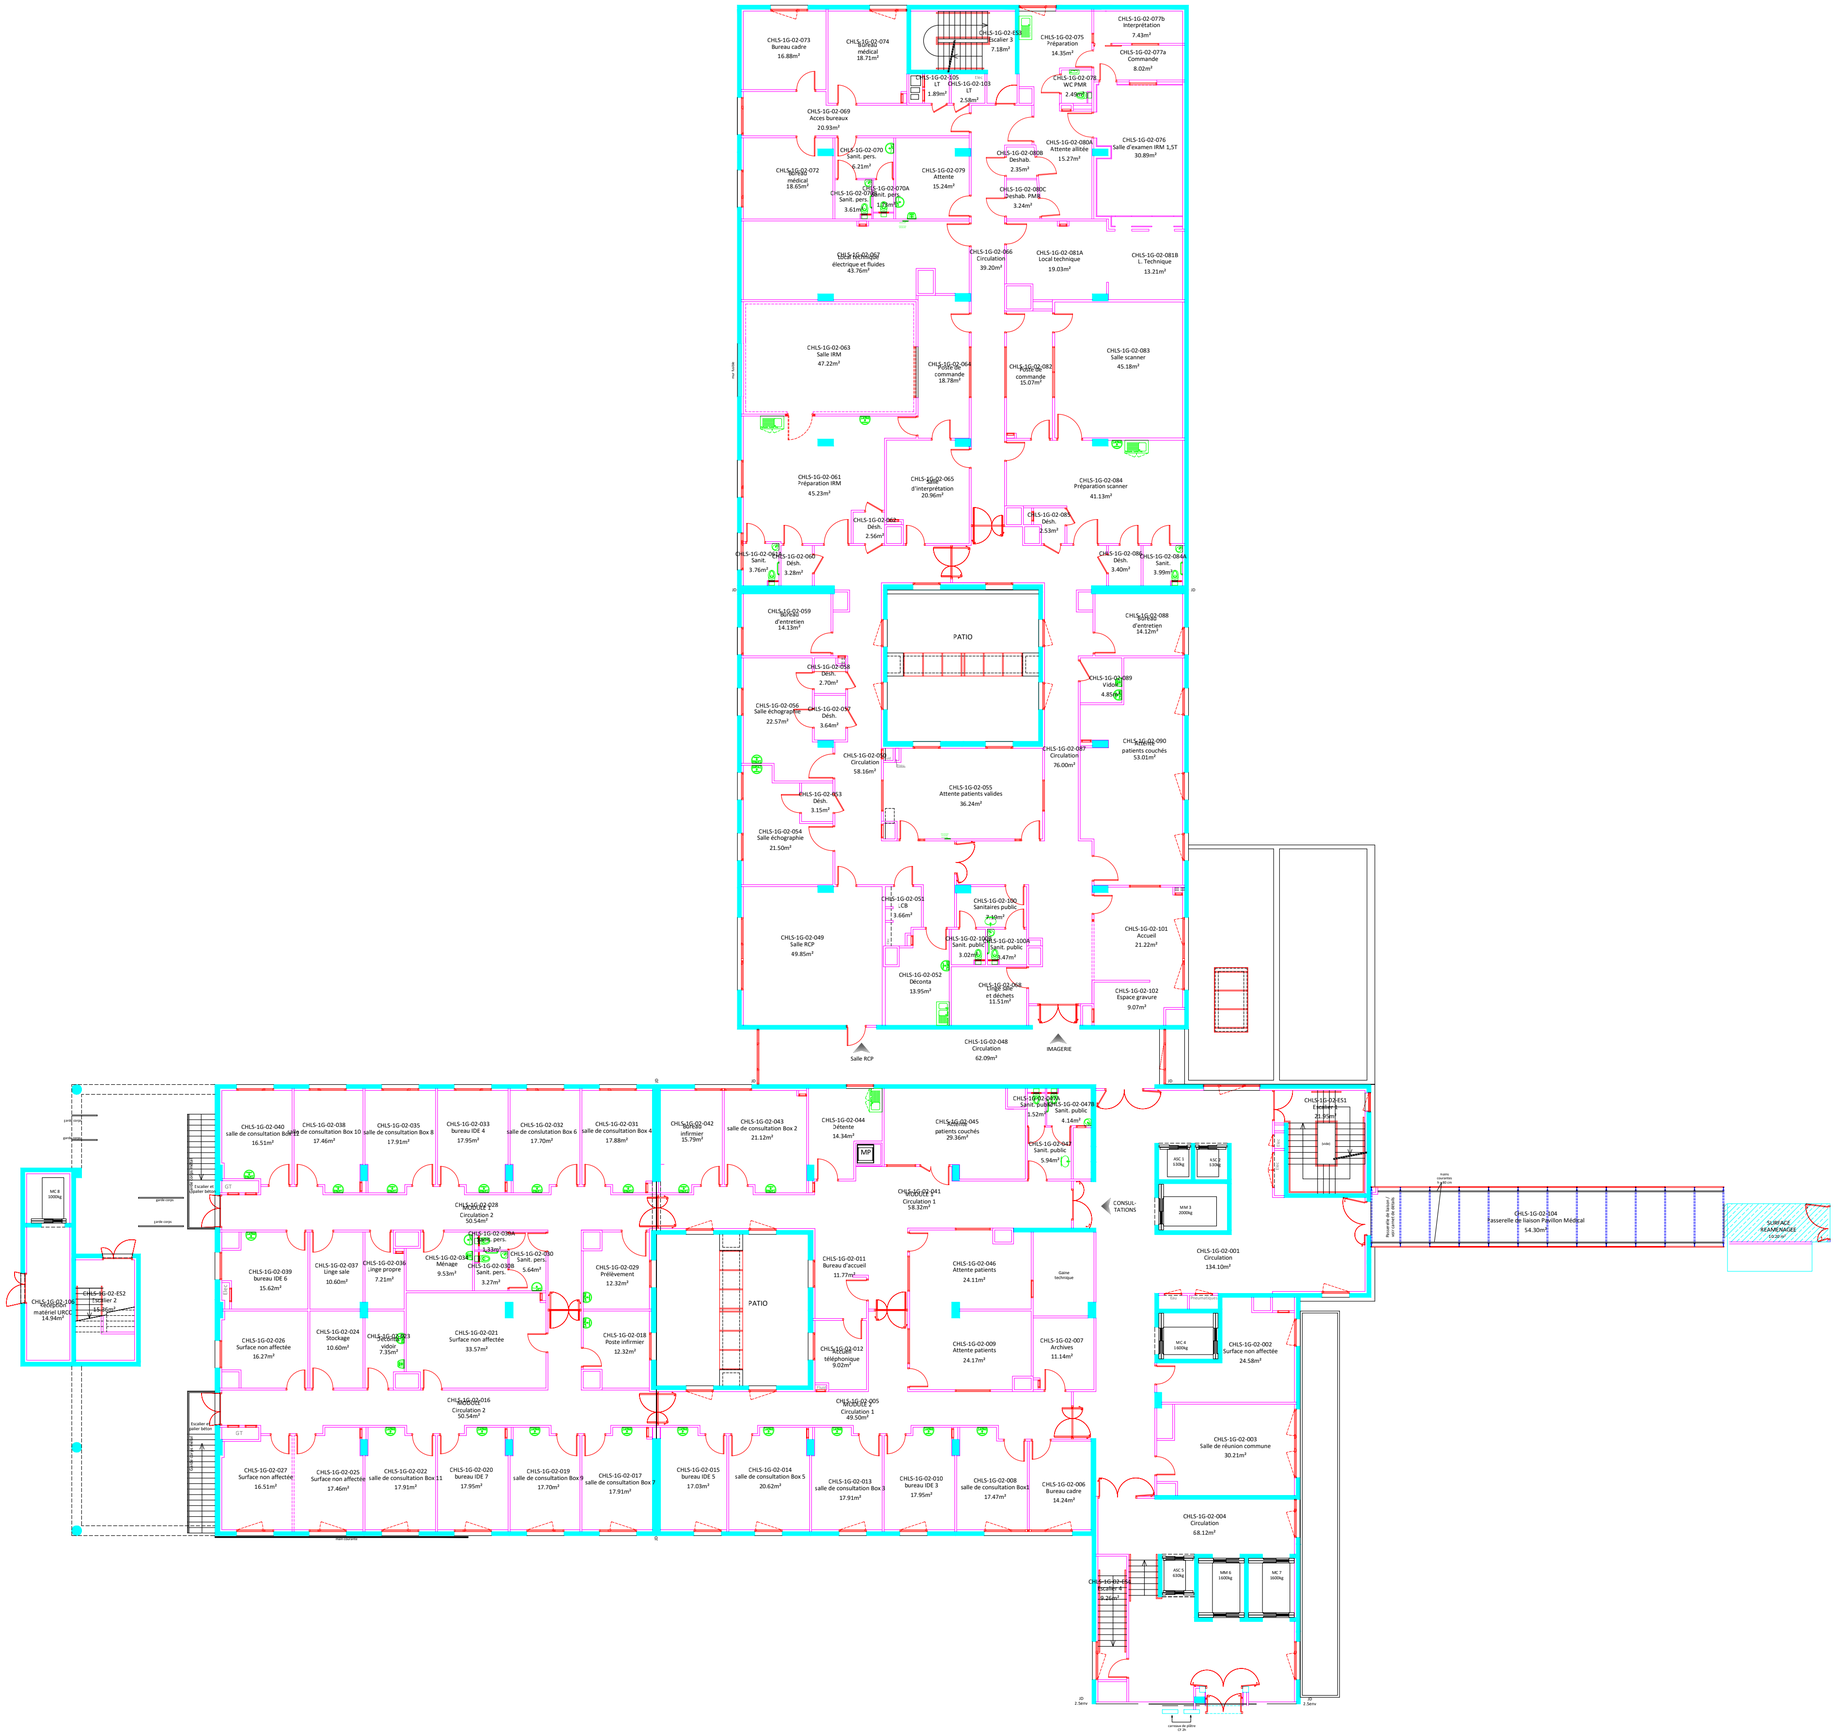
CHLS-1G-02-073 Bureau cadre 16.88m²
CHLS-1G-02-074 Bureau médical 18.71m²
CHLS-1G-02-075 Préparation 14.35m²
CHLS-1G-02-077b Interprétation 7.43m²
CHLS-1G-02-077a Commande 8.02m²
CHLS-1G-02-078 WC PMR 2.40m²
CHLS-1G-02-069 Acces bureaux 20.93m²
CHLS-1G-02-070 Sanit. pers. 6.21m²
CHLS-1G-02-072 Bureau médical 18.65m²
CHLS-1G-02-079 Attente 15.24m²
CHLS-1G-02-080A Attente alitée 15.27m²
CHLS-1G-02-076 Salle d'examen IRM 1,5T 30.89m²
CHLS-1G-02-066 Circulation 39.20m²
CHLS-1G-02-081A Local technique 19.03m²
CHLS-1G-02-081B L. Technique 13.21m²
CHLS-1G-02-063 Salle IRM 47.22m²
CHLS-1G-02-064 Poste de commande 18.78m²
CHLS-1G-02-082 Poste de commande 15.07m²
CHLS-1G-02-083 Salle scanner 45.18m²
CHLS-1G-02-061 Préparation IRM 45.23m²
CHLS-1G-02-065 Salle d'interprétation 20.96m²
CHLS-1G-02-084 Préparation scanner 41.13m²
CHLS-1G-02-062 Désh. 2.56m²
CHLS-1G-02-085 Désh. 2.53m²
CHLS-1G-02-060 Désh. 3.28m²
CHLS-1G-02-086 Désh. 3.40m²
CHLS-1G-02-087 Sanit. 3.99m²
PATIO
CHLS-1G-02-059 Bureau d'entretien 14.13m²
CHLS-1G-02-088 Bureau d'entretien 14.12m²
CHLS-1G-02-058 Désh. 2.70m²
CHLS-1G-02-089 Vidoir 4.85m²
CHLS-1G-02-056 Salle échographie 22.57m²
CHLS-1G-02-057 Désh. 3.64m²
CHLS-1G-02-090 Salle patients couchés 53.01m²
CHLS-1G-02-050 Circulation 58.16m²
CHLS-1G-02-087 Circulation 76.00m²
CHLS-1G-02-053 Désh. 3.15m²
CHLS-1G-02-055 Attente patients valides 86.24m²
CHLS-1G-02-054 Salle échographie 21.50m²
CHLS-1G-02-049 Salle RCP 49.85m²
CHLS-1G-02-051 Désh. 3.66m²
CHLS-1G-02-100 Sanitaires public 2.48m²
CHLS-1G-02-101 Accueil 21.22m²
CHLS-1G-02-052 Déconta 13.95m²
CHLS-1G-02-068 Déchet et déchets 11.51m²
CHLS-1G-02-102 Espace gravure 9.07m²
CHLS-1G-02-048 Circulation 62.09m²
Salle RCP
IMAGERIE
CHLS-1G-02-040 salle de consultation Box 9 16.51m²
CHLS-1G-02-038 salle de consultation Box 10 17.46m²
CHLS-1G-02-035 salle de consultation Box 8 17.91m²
CHLS-1G-02-033 bureau IDE 4 17.95m²
CHLS-1G-02-032 salle de consultation Box 6 17.70m²
CHLS-1G-02-031 salle de consultation Box 4 17.88m²
CHLS-1G-02-042 Bureau infirmier 15.79m²
CHLS-1G-02-043 salle de consultation Box 2 21.12m²
CHLS-1G-02-044 Attente 14.34m²
CHLS-1G-02-045 Salle patients couchés 29.36m²
CHLS-1G-02-047b Sanit. public 3.52m²
CHLS-1G-02-047a Sanit. public 4.14m²
CHLS-1G-02-043 Sanit. public 5.94m²
CHLS-1G-02-041 Circulation 1 58.32m²
CONSUL-TATIONS
ASC 3 630kg
ASC 1 630kg
MM 3 2000kg
CHLS-1G-02-051 Escalier 1 21.95m²
UT40
CHLS-1G-02-004 Passerelle de liaison Pavillon Médical 54.30m²
SURFACE REAMENAGES
CHLS-1G-02-001 Circulation 134.10m²
MC 8 1000kg
CHLS-1G-02-038 Circulation 2 50.54m²
CHLS-1G-02-039A Sanit. pers.
CHLS-1G-02-039 Sanit. pers. 3.27m²
CHLS-1G-02-034 Ménage 9.53m²
CHLS-1G-02-030 Sanit. pers. 5.64m²
CHLS-1G-02-029 Prélèvement 12.32m²
CHLS-1G-02-011 Bureau d'accueil 11.77m²
CHLS-1G-02-046 Attente patients 24.11m²
Gaine technique
CHLS-1G-02-039 bureau IDE 6 15.62m²
CHLS-1G-02-037 Linge sale 10.60m²
CHLS-1G-02-036 Linge propre 7.21m²
CHLS-1G-02-026 Surface non affectée 16.27m²
CHLS-1G-02-024 Stockage 10.60m²
CHLS-1G-02-023 Vidoir 7.35m²
CHLS-1G-02-021 Surface non affectée 33.57m²
CHLS-1G-02-018 Poste infirmier 12.32m²
CHLS-1G-02-012 Salle téléphonique 9.02m²
CHLS-1G-02-009 Attente patients 24.17m²
CHLS-1G-02-007 Archives 11.14m²
MC 4 1000kg
CHLS-1G-02-002 Surface non affectée 24.58m²
CHLS-1G-02-016 Circulation 2 50.54m²
CHLS-1G-02-005 Circulation 1 49.50m²
CHLS-1G-02-003 Salle de réunion commune 30.21m²
CHLS-1G-02-027 Surface non affectée 16.51m²
CHLS-1G-02-025 Surface non affectée 17.46m²
CHLS-1G-02-022 salle de consultation Box 11 17.91m²
CHLS-1G-02-020 bureau IDE 7 17.95m²
CHLS-1G-02-019 salle de consultation Box 9 17.70m²
CHLS-1G-02-017 salle de consultation Box 7 17.91m²
CHLS-1G-02-015 bureau IDE 5 17.03m²
CHLS-1G-02-014 salle de consultation Box 5 20.62m²
CHLS-1G-02-013 salle de consultation Box 3 17.91m²
CHLS-1G-02-010 bureau IDE 3 17.95m²
CHLS-1G-02-008 salle de consultation Box 1 17.47m²
CHLS-1G-02-006 Bureau cadre 14.24m²
CHLS-1G-02-004 Circulation 68.12m²
ASC 5 630kg
MM 6 1600kg
MC 7 1600kg
CHLS-1G-02-052 Escalier 4 9.24m²
CHLS-1G-02-104 Bureau médical matériel UBCC 14.94m²
CHLS-1G-02-E52 Escalier 2 14.17m²
Escalier et ascenseur
Escalier et ascenseur
Passerelle de liaison Pavillon Médical
Trans. Pavillon Médical