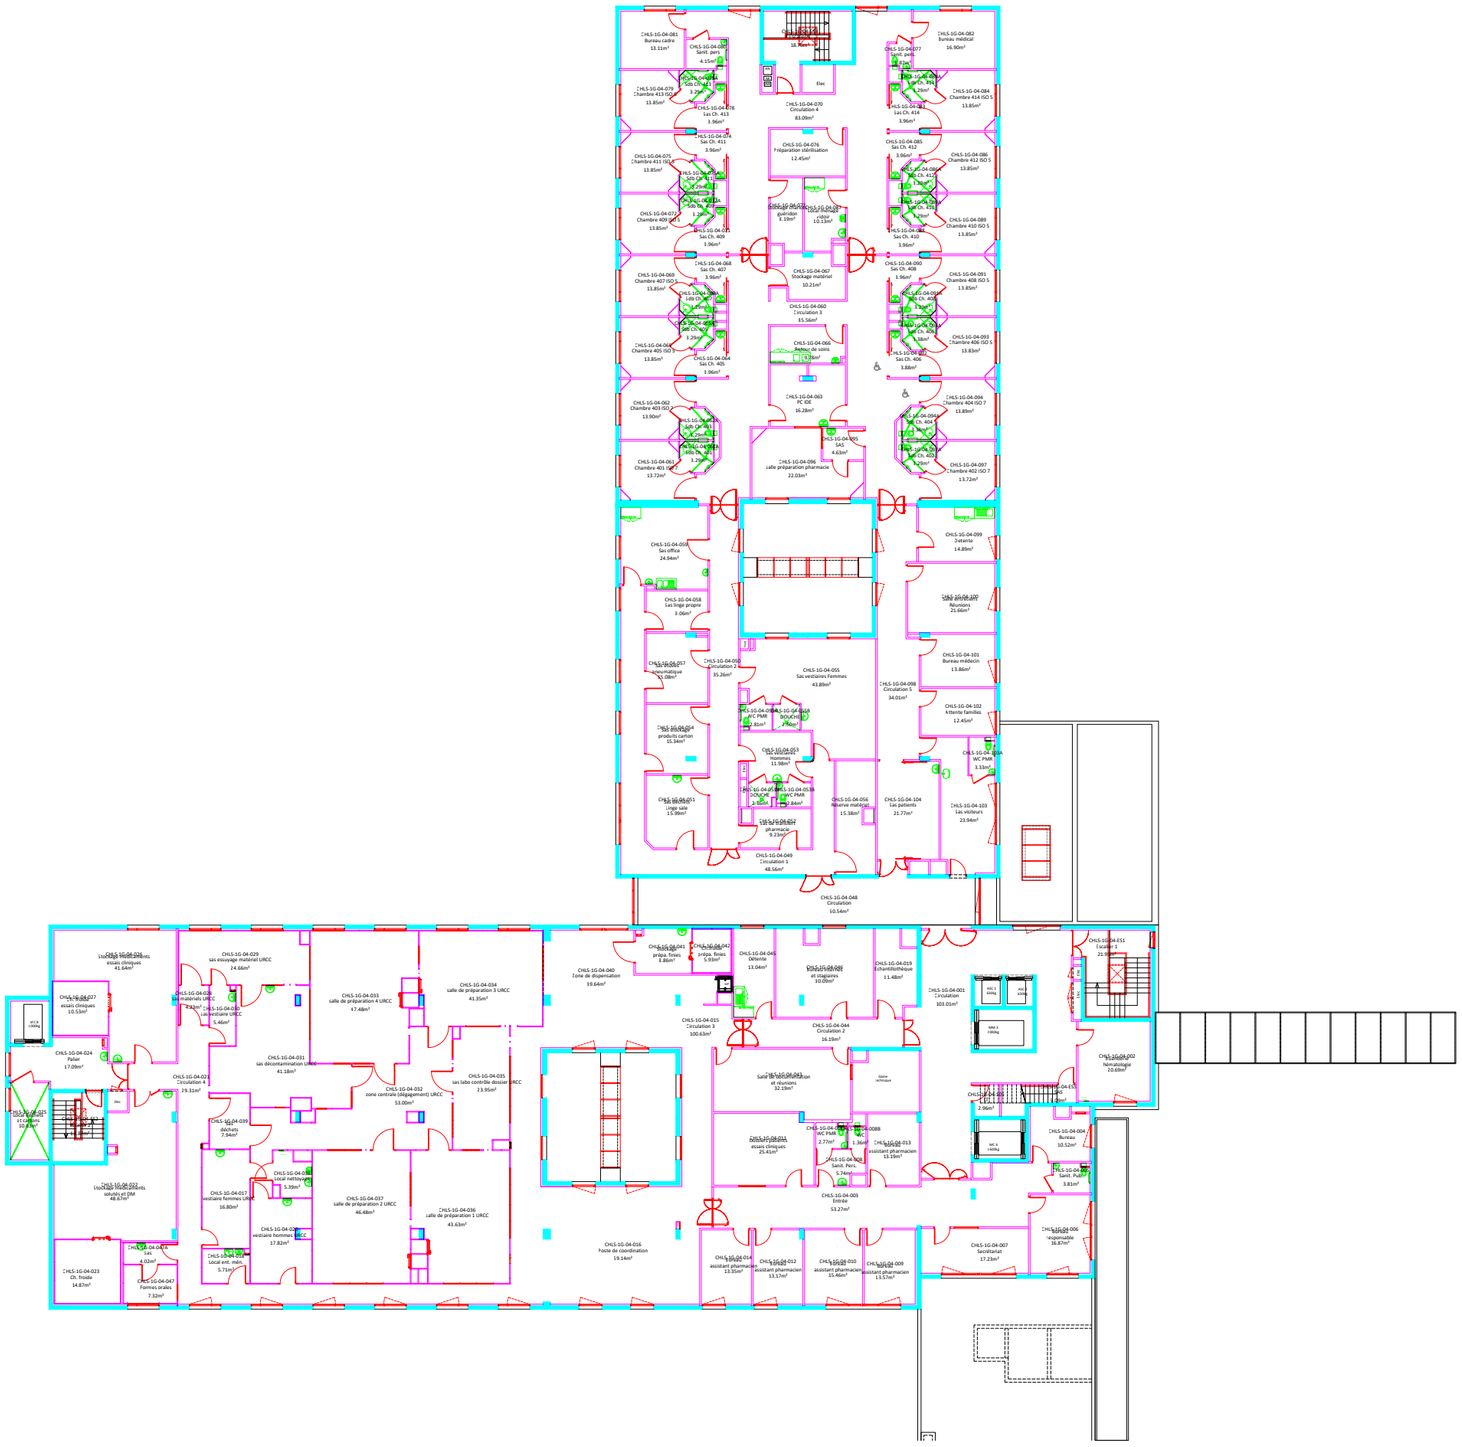
CHLS-1G-04-081
Bureau cadre
13.11m²
CHLS-1G-04-080
Sanit. pers.
4.15m²
CHLS-1G-04-079
Chambre 413 ISO 5
13.85m²
CHLS-1G-04-078
Sas Ch. 413
1.96m²
CHLS-1G-04-075
Chambre 411 ISO 5
13.85m²
CHLS-1G-04-074
Sas Ch. 411
3.96m²
CHLS-1G-04-077
Chambre 409 ISO 5
13.85m²
CHLS-1G-04-073
Sas Ch. 409
3.96m²
CHLS-1G-04-069
Chambre 407 ISO 5
13.85m²
CHLS-1G-04-068
Sas Ch. 407
3.96m²
CHLS-1G-04-066
Chambre 405 ISO 5
13.85m²
CHLS-1G-04-064
Sas Ch. 405
3.96m²
CHLS-1G-04-062
Chambre 403 ISO 5
13.85m²
CHLS-1G-04-061
Chambre 401 ISO 5
13.72m²
CHLS-1G-04-082
Bureau médical
16.90m²
CHLS-1G-04-077
Sanit. pers.
4.15m²
CHLS-1G-04-084
Chambre 414 ISO 5
13.85m²
CHLS-1G-04-083
Sas Ch. 414
3.96m²
CHLS-1G-04-085
Sas Ch. 412
3.96m²
CHLS-1G-04-086
Chambre 412 ISO 5
13.85m²
CHLS-1G-04-088
Chambre 410 ISO 5
13.85m²
CHLS-1G-04-087
Sas Ch. 410
3.96m²
CHLS-1G-04-090
Sas Ch. 408
3.96m²
CHLS-1G-04-091
Chambre 408 ISO 5
13.85m²
CHLS-1G-04-093
Chambre 406 ISO 5
13.83m²
CHLS-1G-04-092
Sas Ch. 406
3.88m²
CHLS-1G-04-094
Chambre 404 ISO 7
13.89m²
CHLS-1G-04-096
Chambre 402 ISO 7
13.72m²
CHLS-1G-04-070
Circulation 4
83.09m²
Elec
CHLS-1G-04-076
Préparation stérilisation
12.45m²
CHLS-1G-04-067
Stockage matériel
10.21m²
CHLS-1G-04-060
Circulation 3
81.56m²
CHLS-1G-04-066
Poste de soins
CHLS-1G-04-063
PC IDE
16.28m²
CHLS-1G-04-095
SAS
4.63m²
CHLS-1G-04-096
salle préparation pharmacie
22.03m²
CHLS-1G-04-059
Sas office
24.84m²
CHLS-1G-04-058
Sas linge propre
3.06m²
CHLS-1G-04-057
Sas stockage
produits carton
15.34m²
CHLS-1G-04-051
Linge sale
13.39m²
CHLS-1G-04-052
Circulation 2
35.26m²
CHLS-1G-04-055
Sas vestiaires Femmes
43.89m²
CHLS-1G-04-053
Hommes
11.98m²
CHLS-1G-04-056
Réserve matériel
15.38m²
CHLS-1G-04-104
Sas patients
21.77m²
CHLS-1G-04-049
Circulation 1
48.56m²
CHLS-1G-04-048
Circulation
10.54m²
CHLS-1G-04-099
Réunions
21.66m²
CHLS-1G-04-101
Bureau médecin
13.86m²
CHLS-1G-04-098
Circulation 5
34.01m²
CHLS-1G-04-102
Attente familles
12.45m²
CHLS-1G-04-103
Sas visiteurs
21.94m²
CHLS-1G-04-026
Sas matériels urgences
essais cliniques
41.64m²
CHLS-1G-04-027
essais cliniques
10.53m²
CHLS-1G-04-024
Palier
17.08m²
CHLS-1G-04-025
Circulation
10.29m²
CHLS-1G-04-022
Circulation 4
79.31m²
CHLS-1G-04-023
Ch. froids
14.87m²
CHLS-1G-04-021
Isolement patients
solidity et DM
48.67m²
CHLS-1G-04-029
sas essuyage matériel URCC
24.68m²
CHLS-1G-04-028
Sas matériels URCC
7.92m²
CHLS-1G-04-030
Sas vestiaire URCC
5.46m²
CHLS-1G-04-039
déchets
7.84m²
CHLS-1G-04-017
vestiaire femmes URCC
16.80m²
CHLS-1G-04-018
vestiaire hommes URCC
17.82m²
CHLS-1G-04-031
sas décontamination URCC
41.18m²
CHLS-1G-04-032
zone centrale (dégagement) URCC
53.00m²
CHLS-1G-04-033
salle de préparation 4 URCC
47.48m²
CHLS-1G-04-034
salle de préparation 3 URCC
41.35m²
CHLS-1G-04-035
sas labo contrôle dossier URCC
19.95m²
CHLS-1G-04-037
salle de préparation 2 URCC
46.48m²
CHLS-1G-04-036
salle de préparation 1 URCC
43.63m²
CHLS-1G-04-040
Zone de dispensation
39.64m²
CHLS-1G-04-016
Poste de coordination
19.64m²
CHLS-1G-04-041
prépa. froids
8.86m²
CHLS-1G-04-042
prépa. froids
5.93m²
CHLS-1G-04-045
Détente
13.04m²
CHLS-1G-04-046
Sas décontamination
et chariots
10.05m²
CHLS-1G-04-019
Echantillothèque
11.48m²
CHLS-1G-04-015
Circulation 3
100.63m²
CHLS-1G-04-044
Circulation 2
16.19m²
CHLS-1G-04-001
Circulation
103.01m²
CHLS-1G-04-043
Sas décontamination
et réunions
32.19m²
CHLS-1G-04-014
assistant pharmacie
13.35m²
CHLS-1G-04-012
assistant pharmacien
13.17m²
CHLS-1G-04-010
assistant pharmacien
15.46m²
CHLS-1G-04-009
assistant pharmacien
13.57m²
CHLS-1G-04-007
Secrétariat
17.23m²
CHLS-1G-04-006
responsable
16.87m²
CHLS-1G-04-004
Bureau
10.52m²
CHLS-1G-04-003
Entrée
53.27m²
CHLS-1G-04-051
Escalier 1
21.98m²
CHLS-1G-04-002
hématologie
20.68m²