



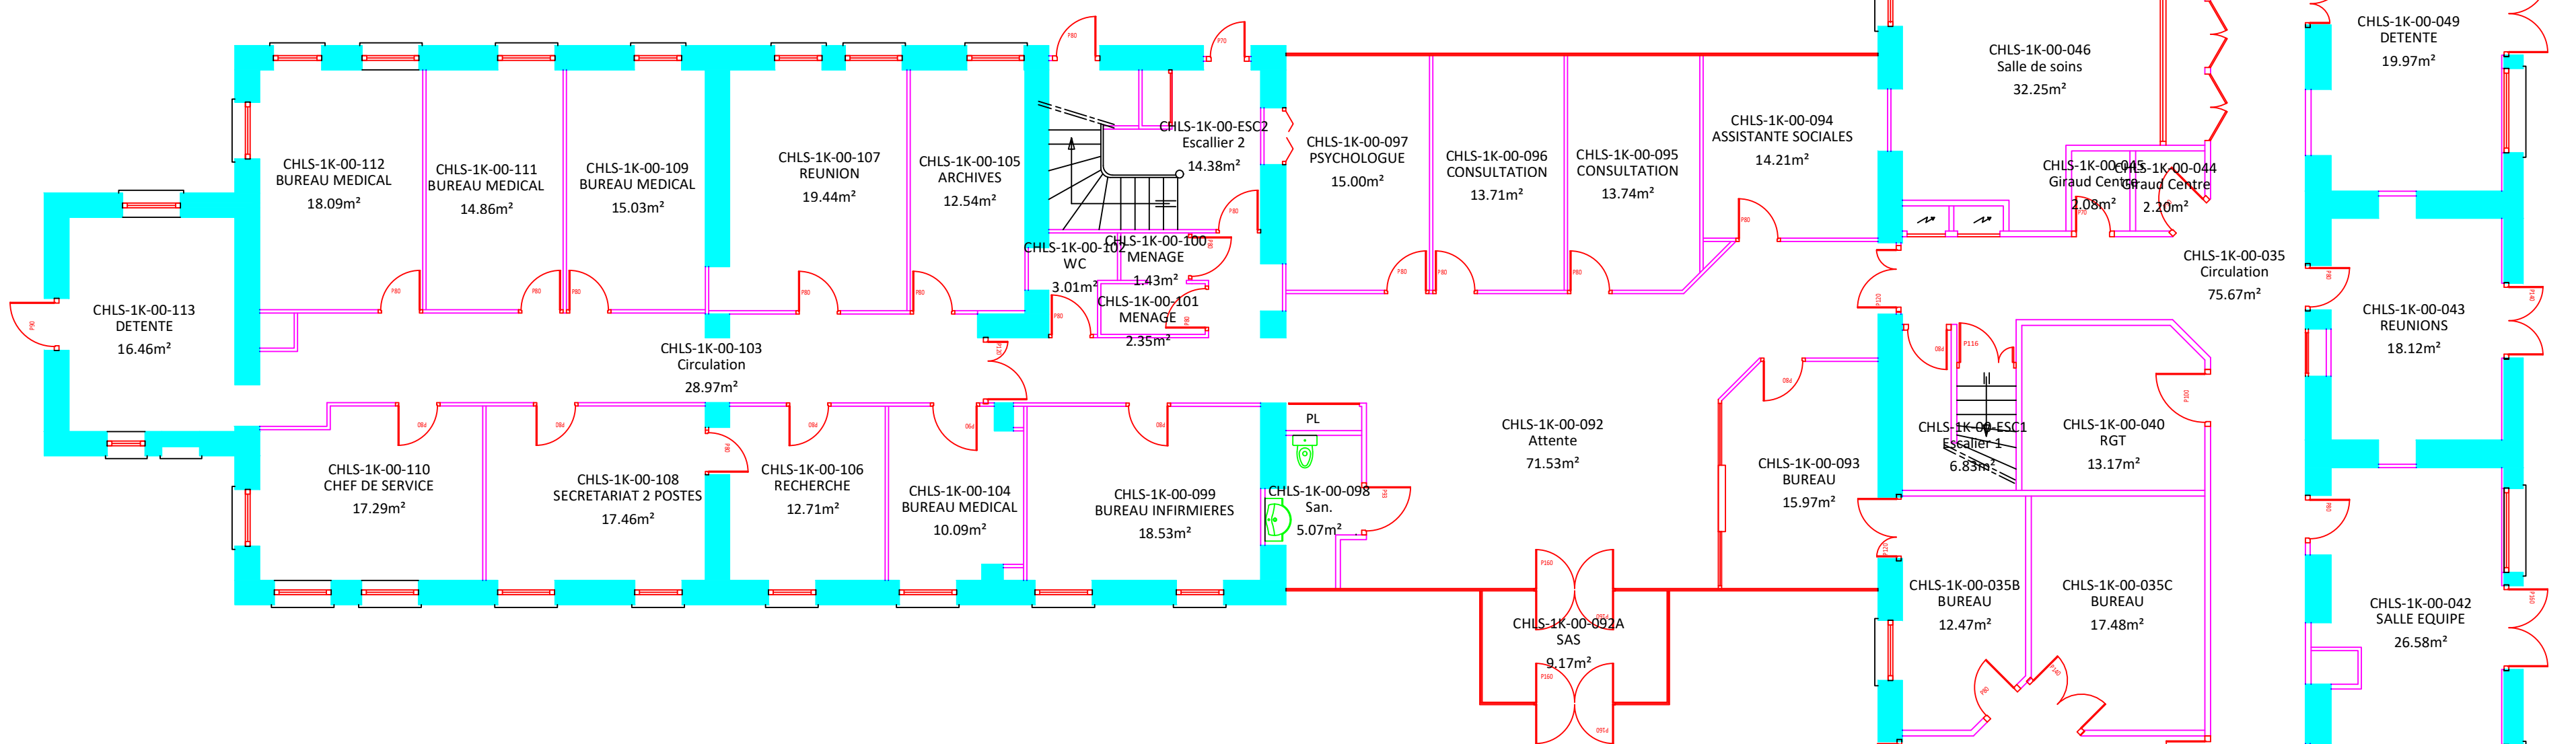

BATIMENT 1L

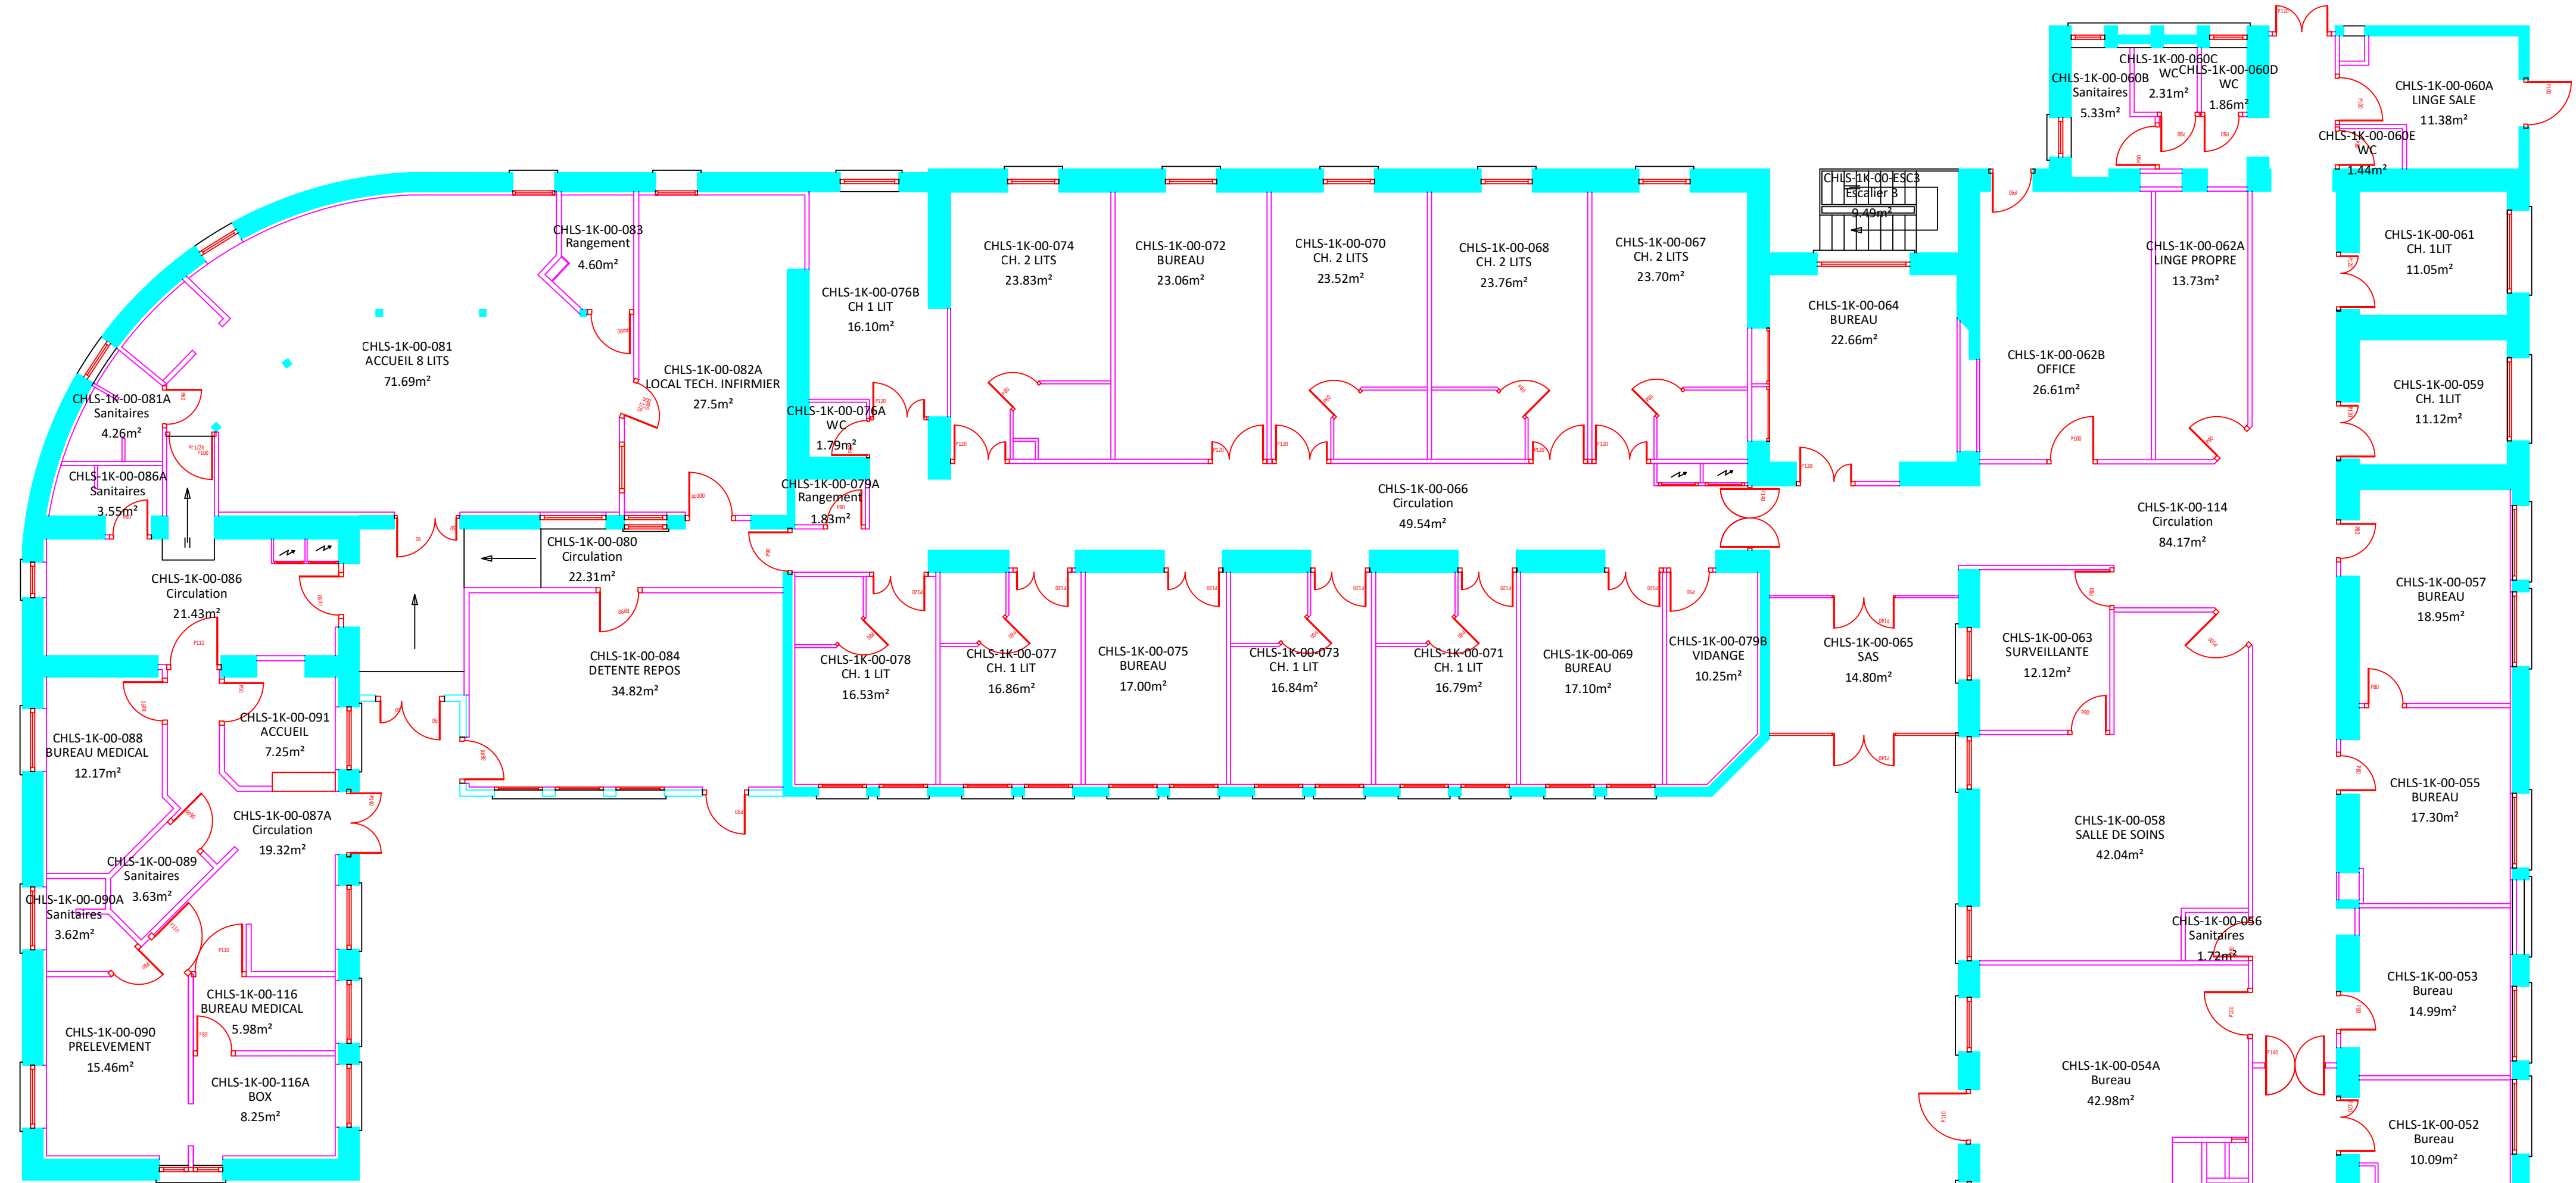